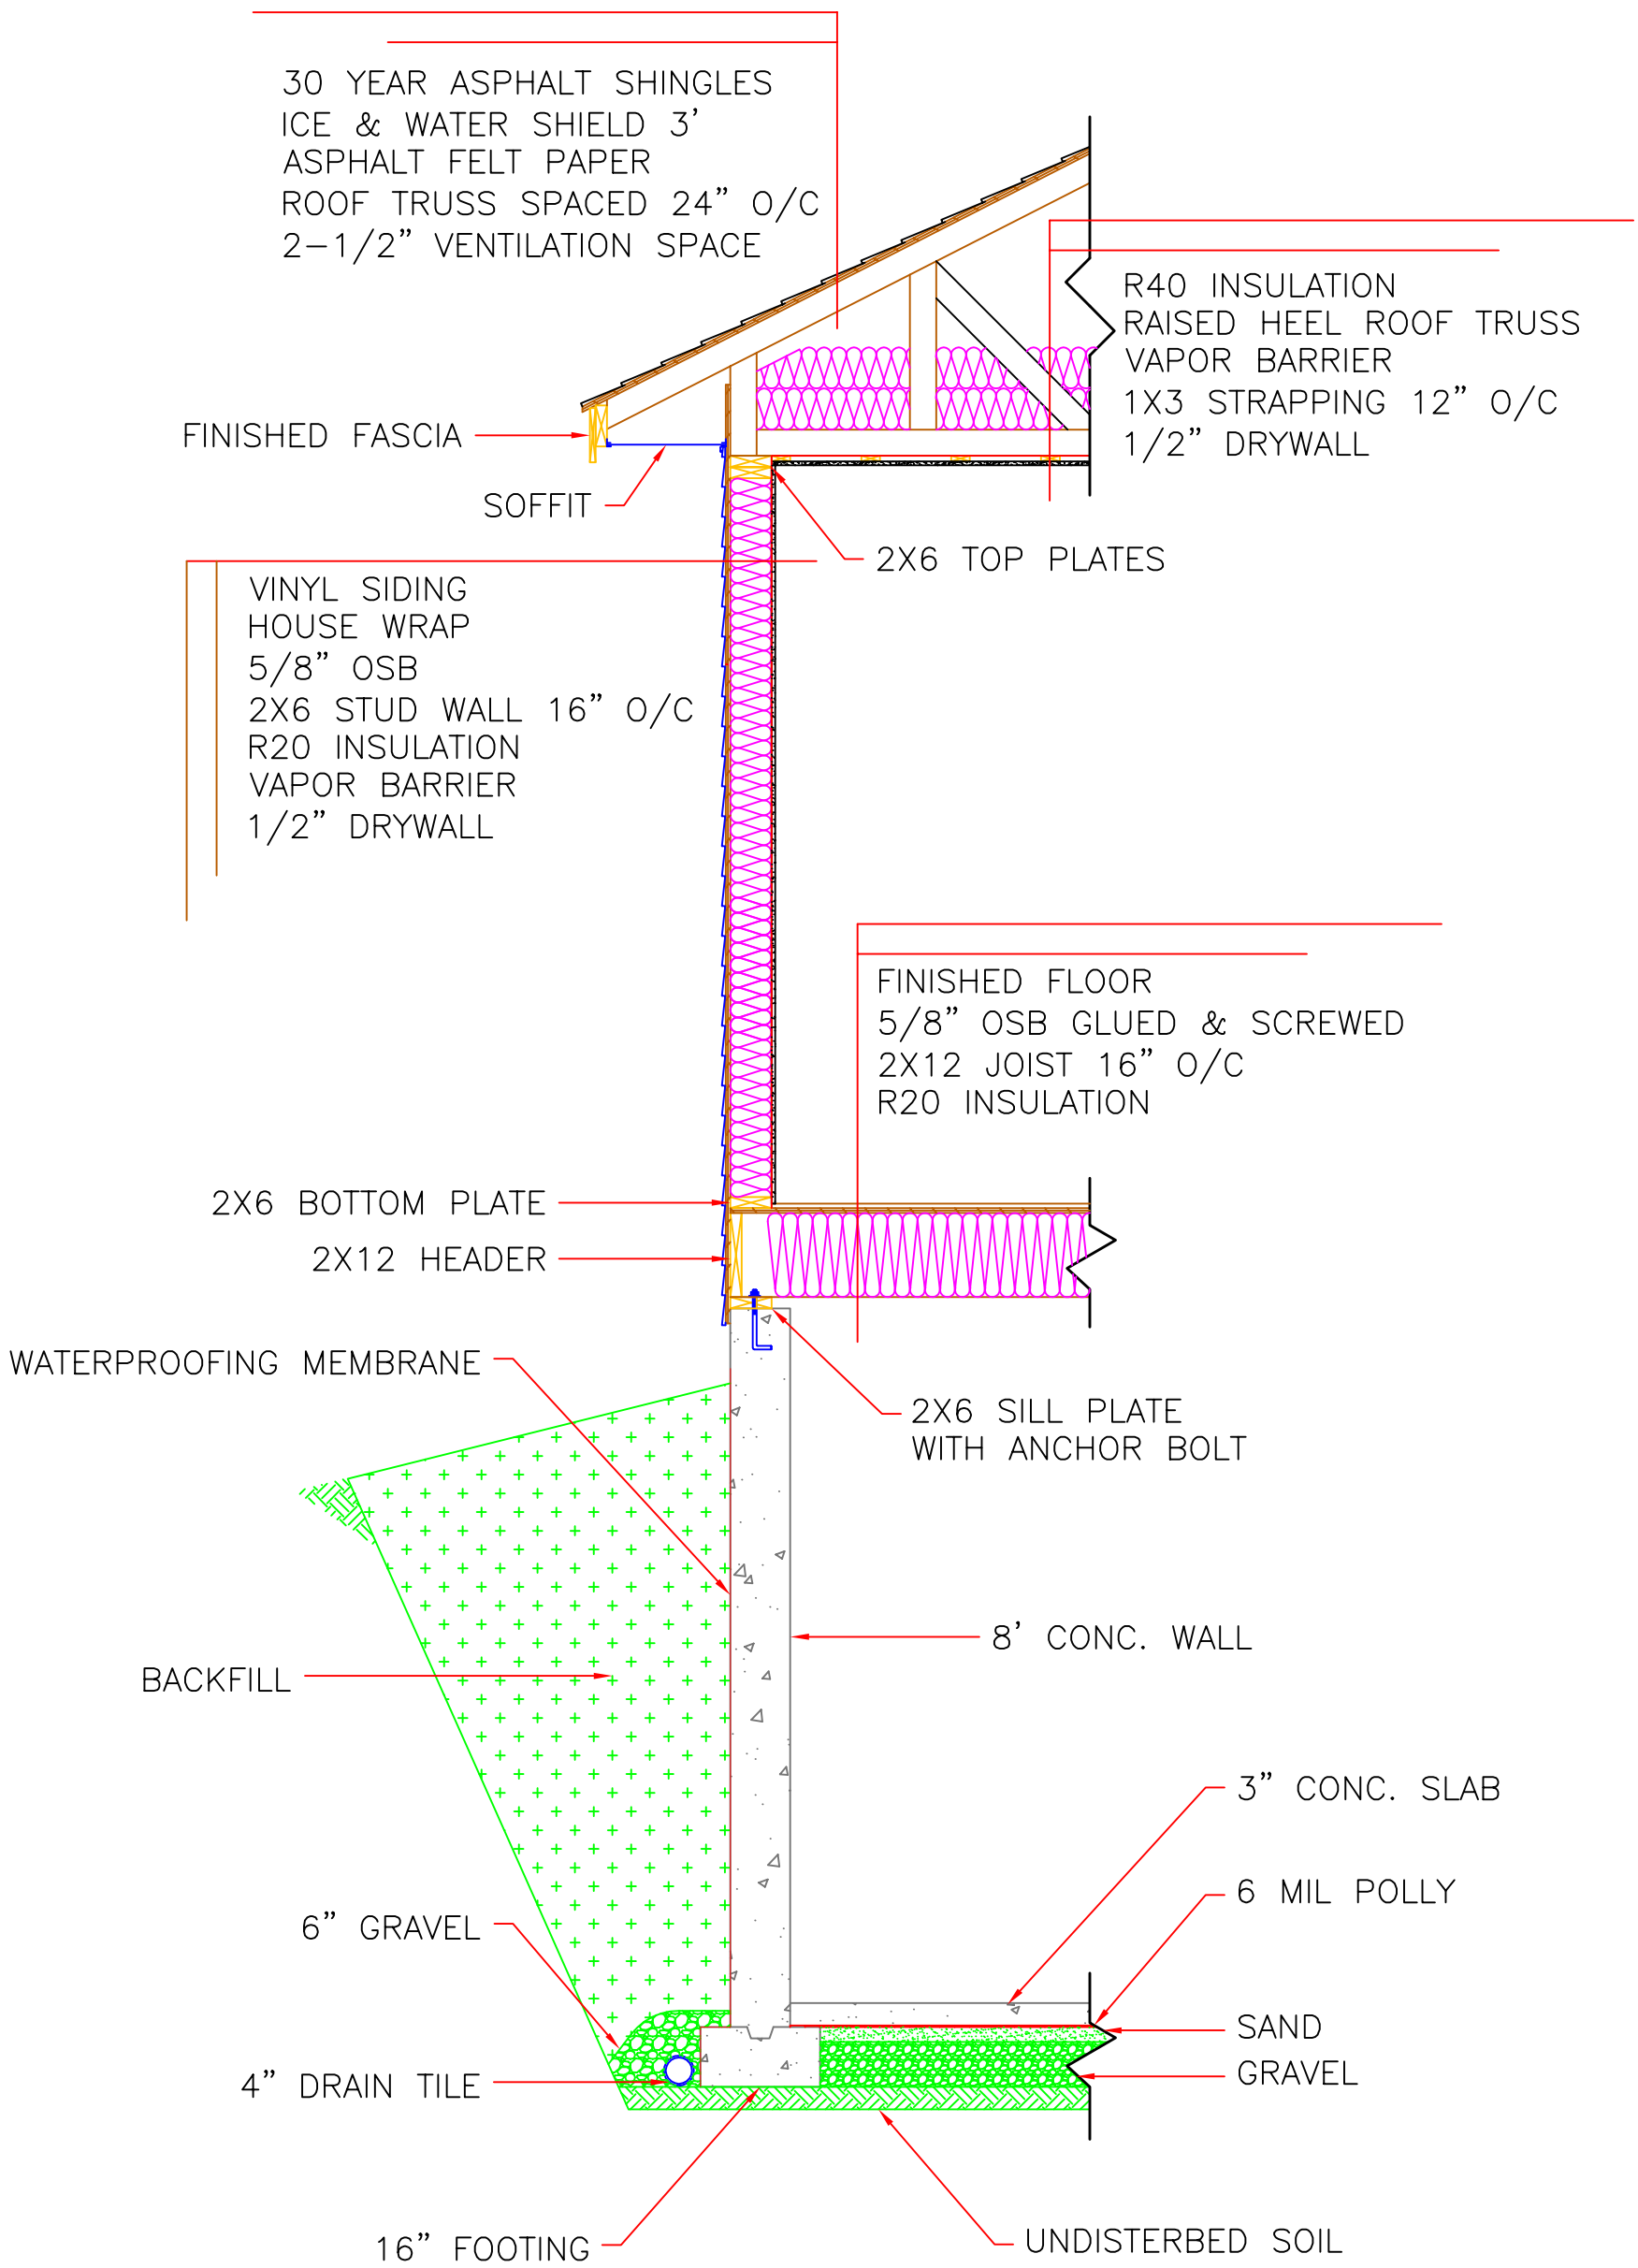
30 YEAR ASPHALT SHINGLES
ICE & WATER SHIELD 3'
ASPHALT FELT PAPER
ROOF TRUSS SPACED 24" O/C
2-1/2" VENTILATION SPACE
R40 INSULATION
RAISED HEEL ROOF TRUSS
VAPOR BARRIER
1X3 STRAPPING 12" O/C
1/2" DRYWALL
FINISHED FASCIA
SOFFIT
2X6 TOP PLATES
VINYL SIDING
HOUSE WRAP
5/8" OSB
2X6 STUD WALL 16" O/C
R20 INSULATION
VAPOR BARRIER
1/2" DRYWALL
FINISHED FLOOR
5/8" OSB GLUED & SCREWED
2X12 JOIST 16" O/C
R20 INSULATION
2X6 BOTTOM PLATE
2X12 HEADER
WATERPROOFING MEMBRANE
2X6 SILL PLATE
WITH ANCHOR BOLT
8' CONC. WALL
BACKFILL
3" CONC. SLAB
6 MIL POLLY
6" GRAVEL
SAND
GRAVEL
4" DRAIN TILE
16" FOOTING
UNDISTERBED SOIL